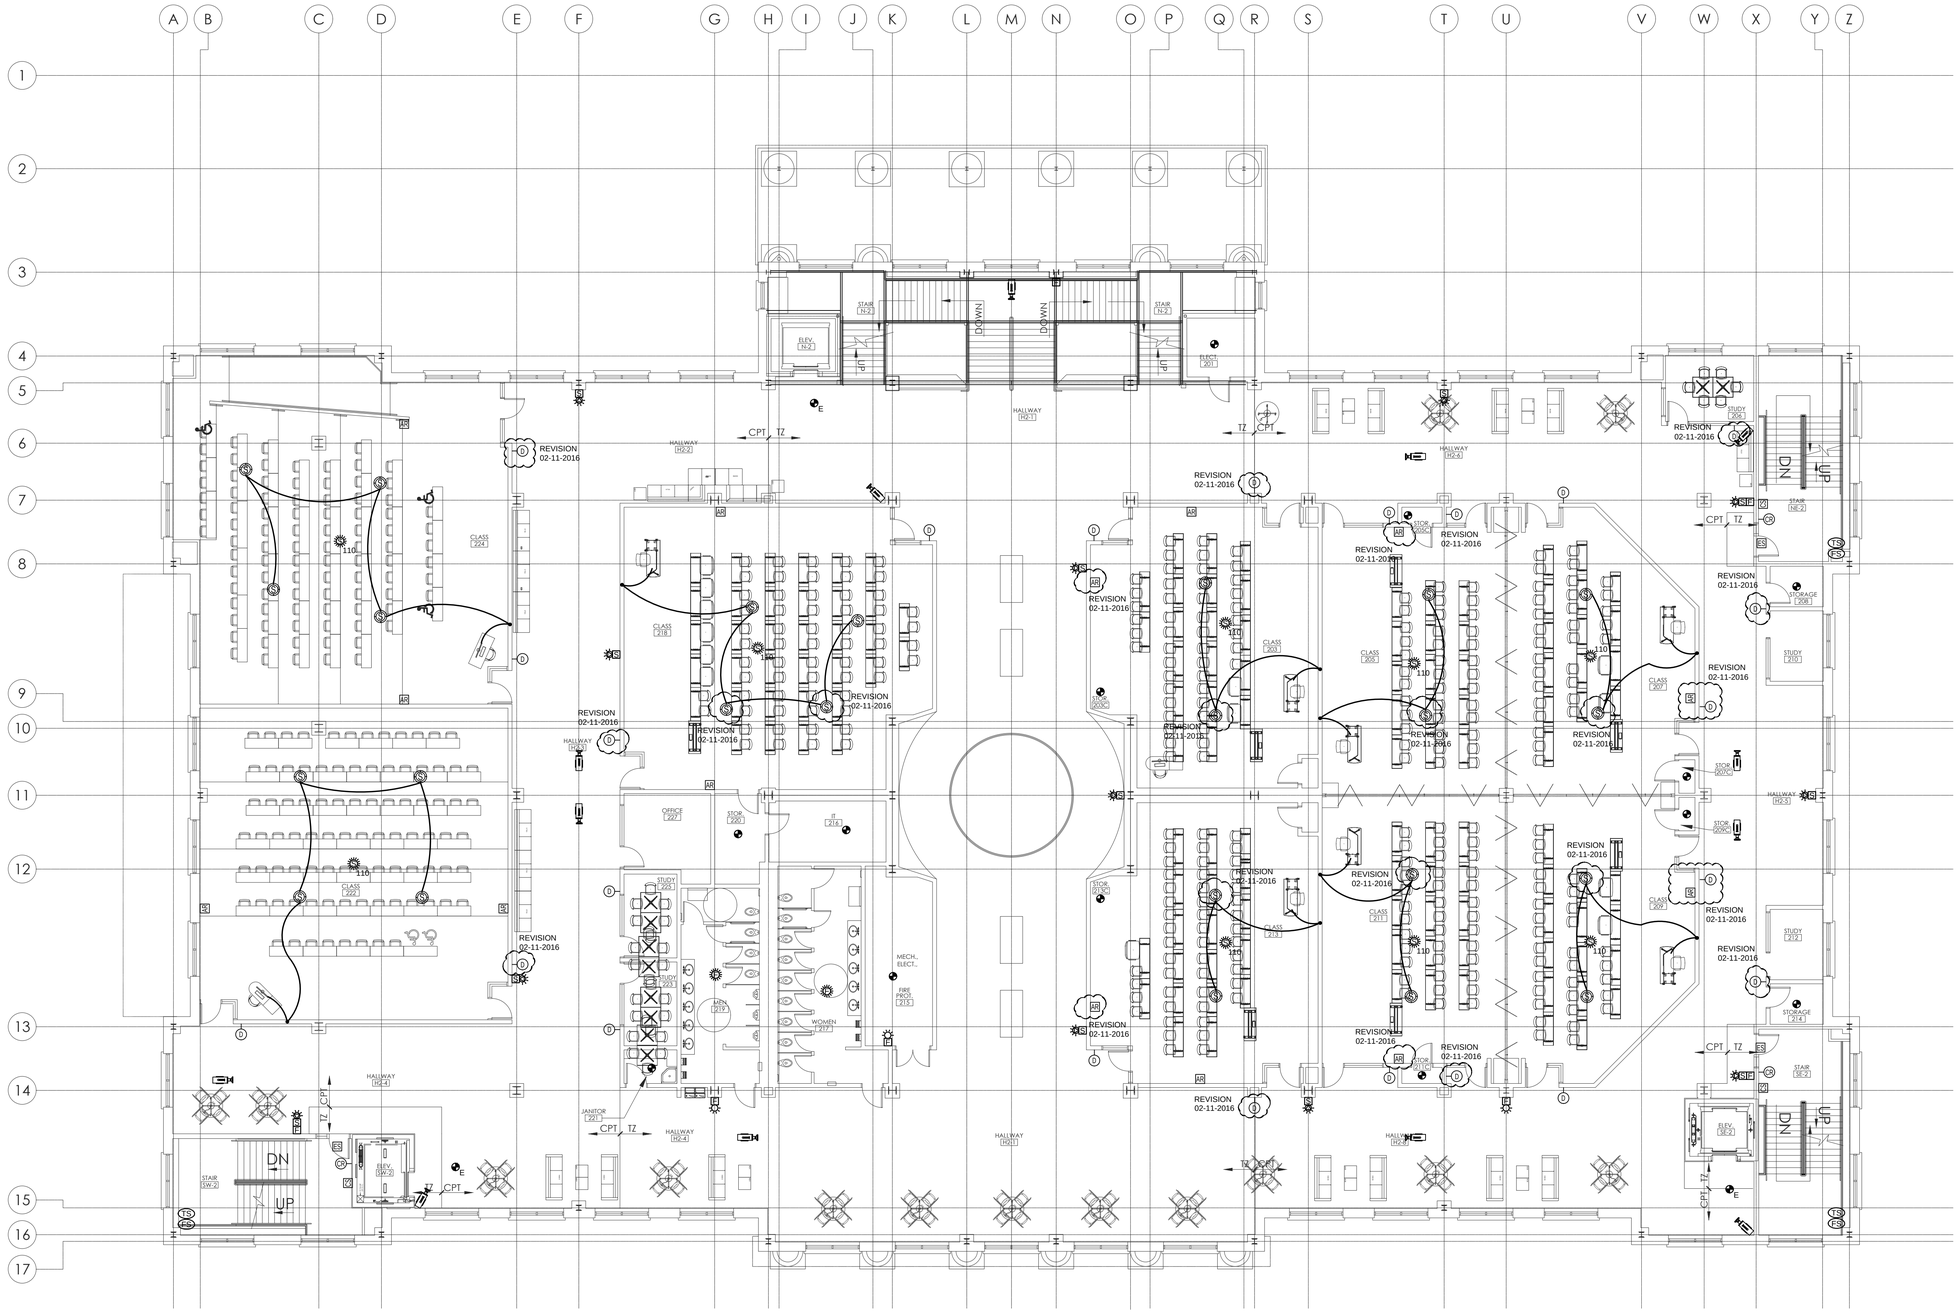

1 / E4.4 AUXILIARY PLAN - LEVEL 2

Scale: 3/32" = 1'- 0"

BELINDA STEWART ARCHITECTS, P.A
61 N. DUNN STREET, P.O. BOX 867
EUPORA, MISSISSIPPI 39744
662.258.6405 & 662.258.6452
bsa@belindastewartarchitects.com
www.belindastewartarchitects.com

THE POWER SOURCE PLLC
945 MADISON AVE.
MADISON, MS 39110
VOICE (601) 605-4820
FAX (601) 605-4875
TPS PROJ. # 10070

Classroom Bldg with Parking
Mississippi State University GS#105-345
CD Set
MISSISSIPPI STATE, MISSISSIPPI

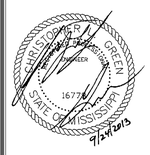

PROJECT #: 1003.3

DATE: 06-28-2013

REVISION: 02-11-2016

SHEET:

AUXILIARY PLAN

E4.4